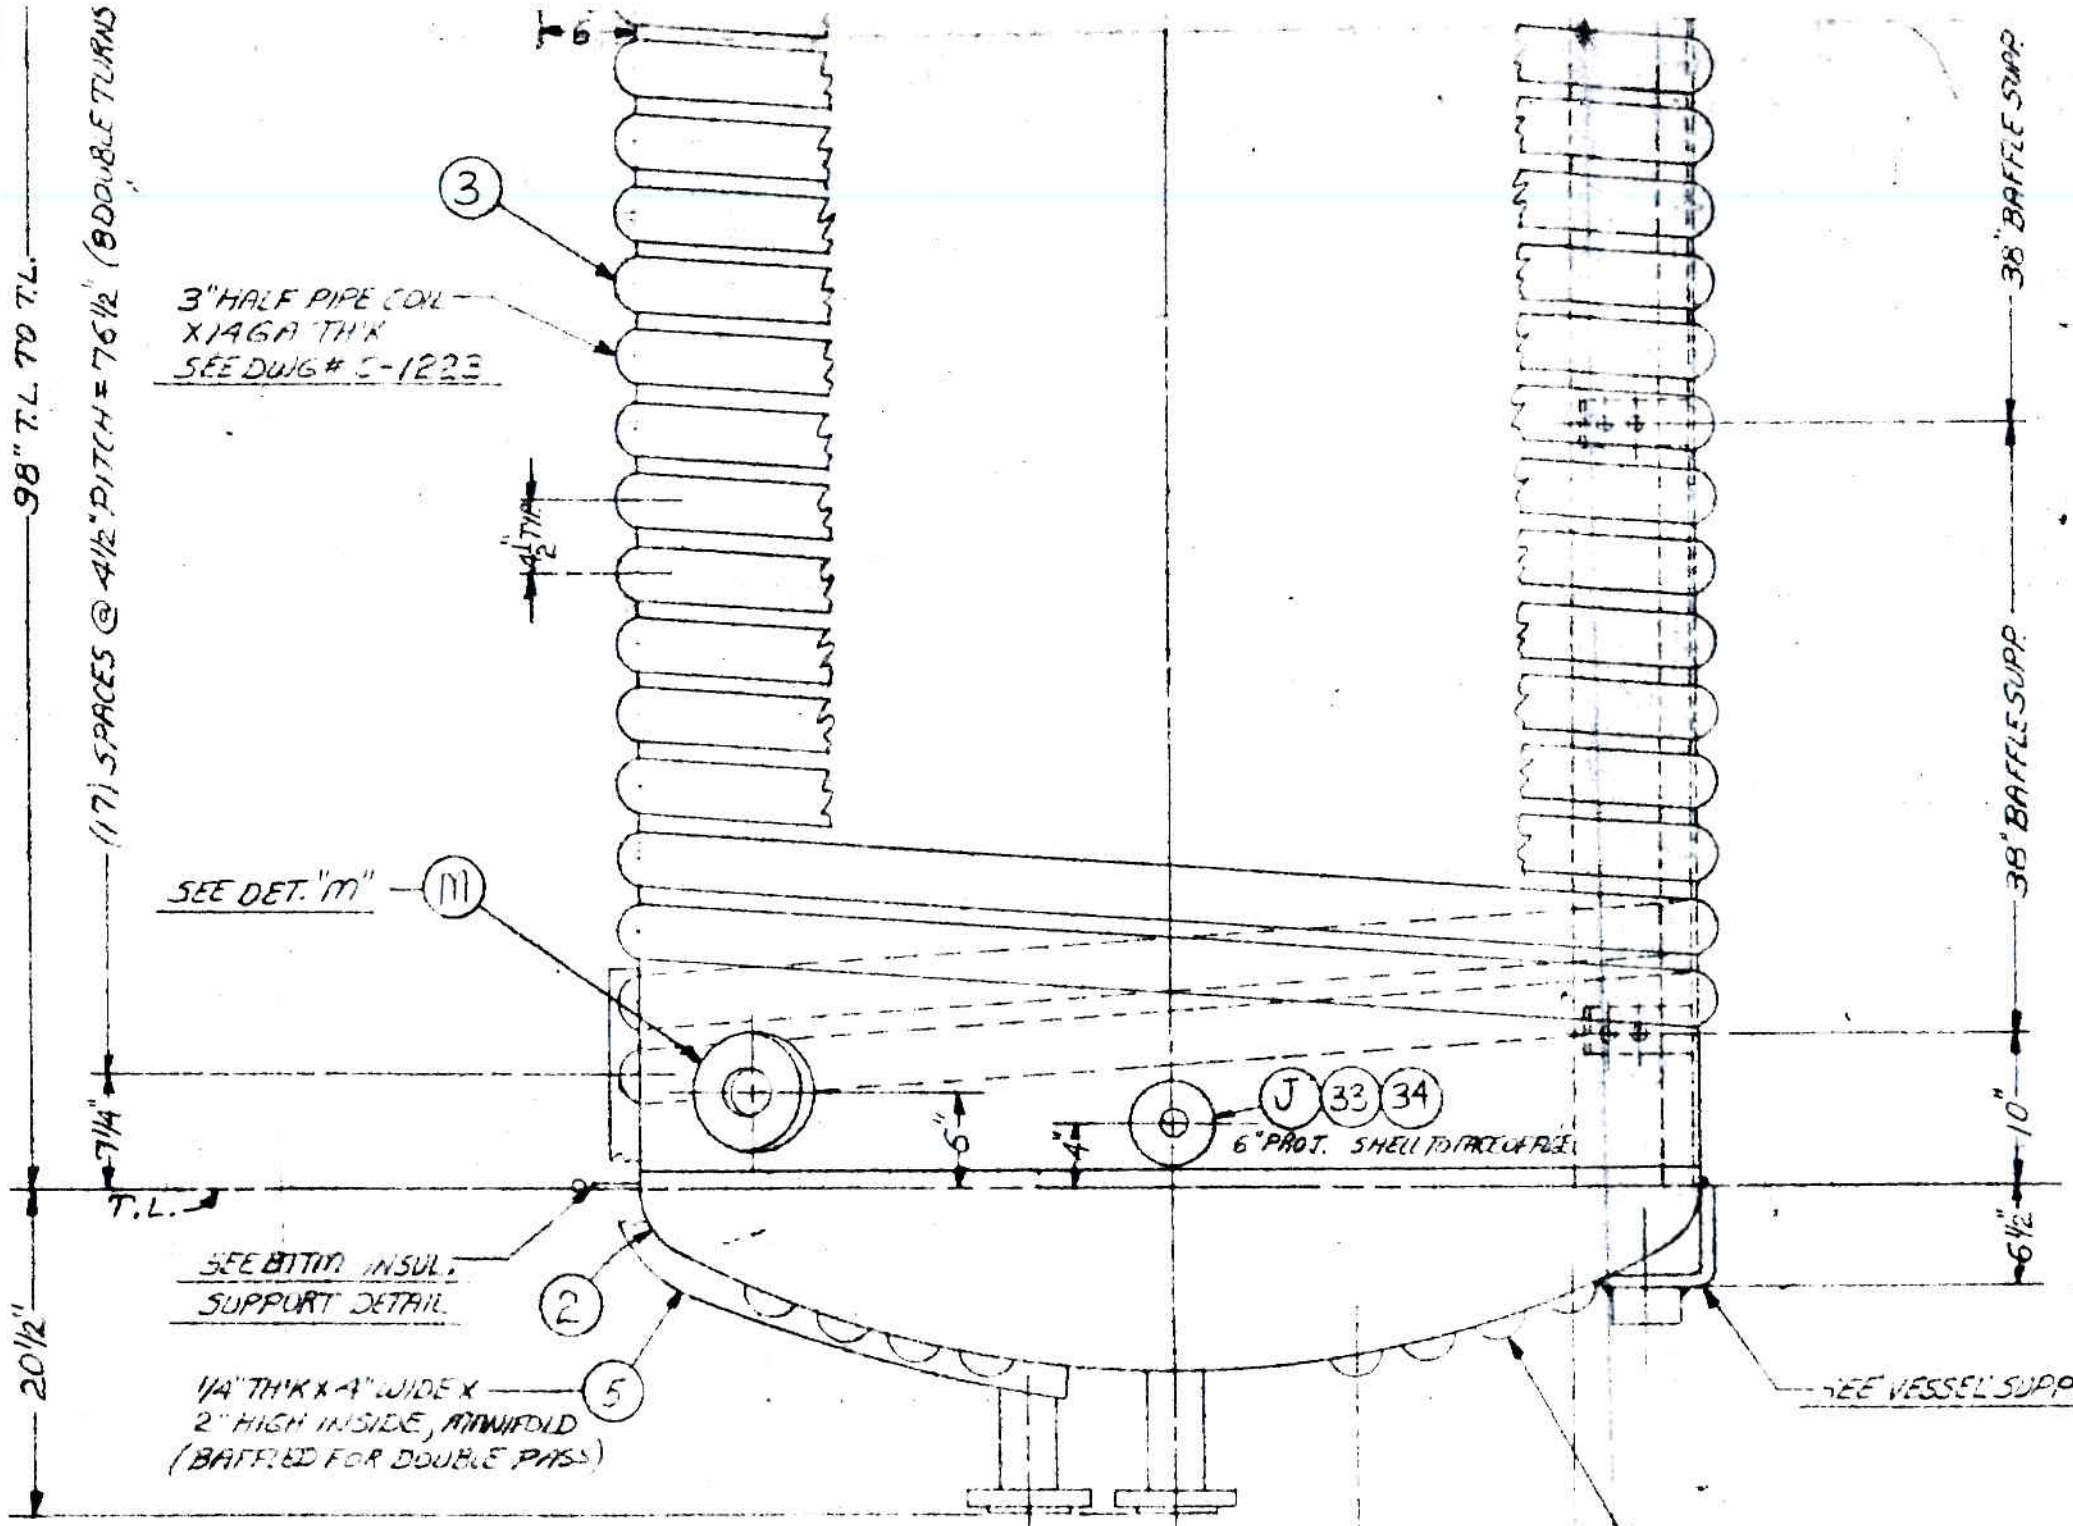

ELEVATION

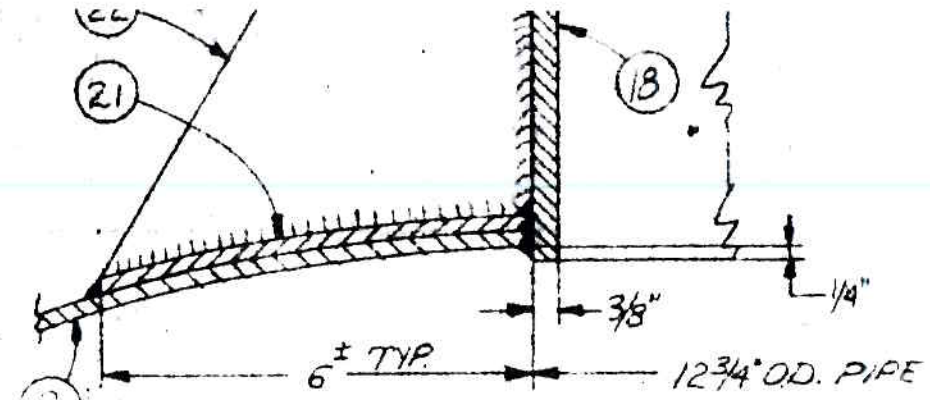
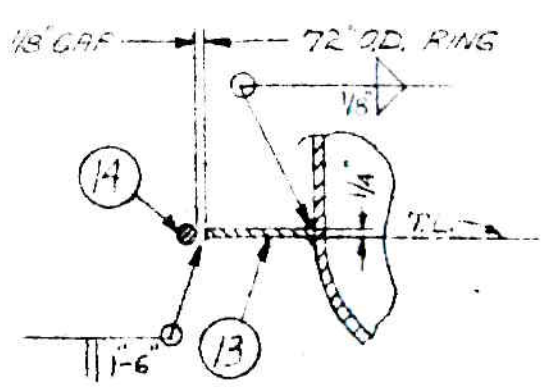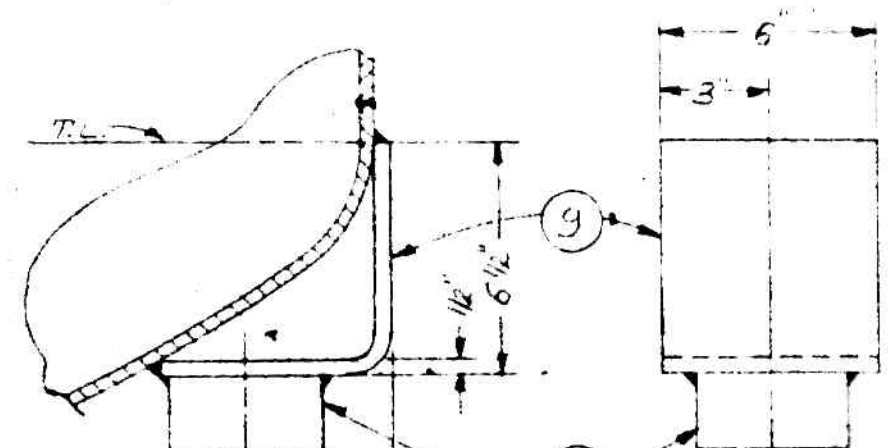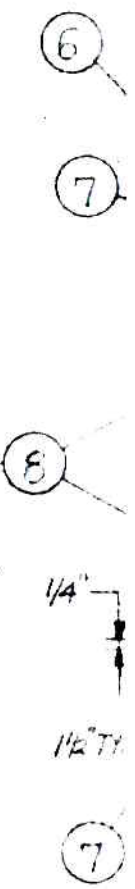
DETAIL "A"